
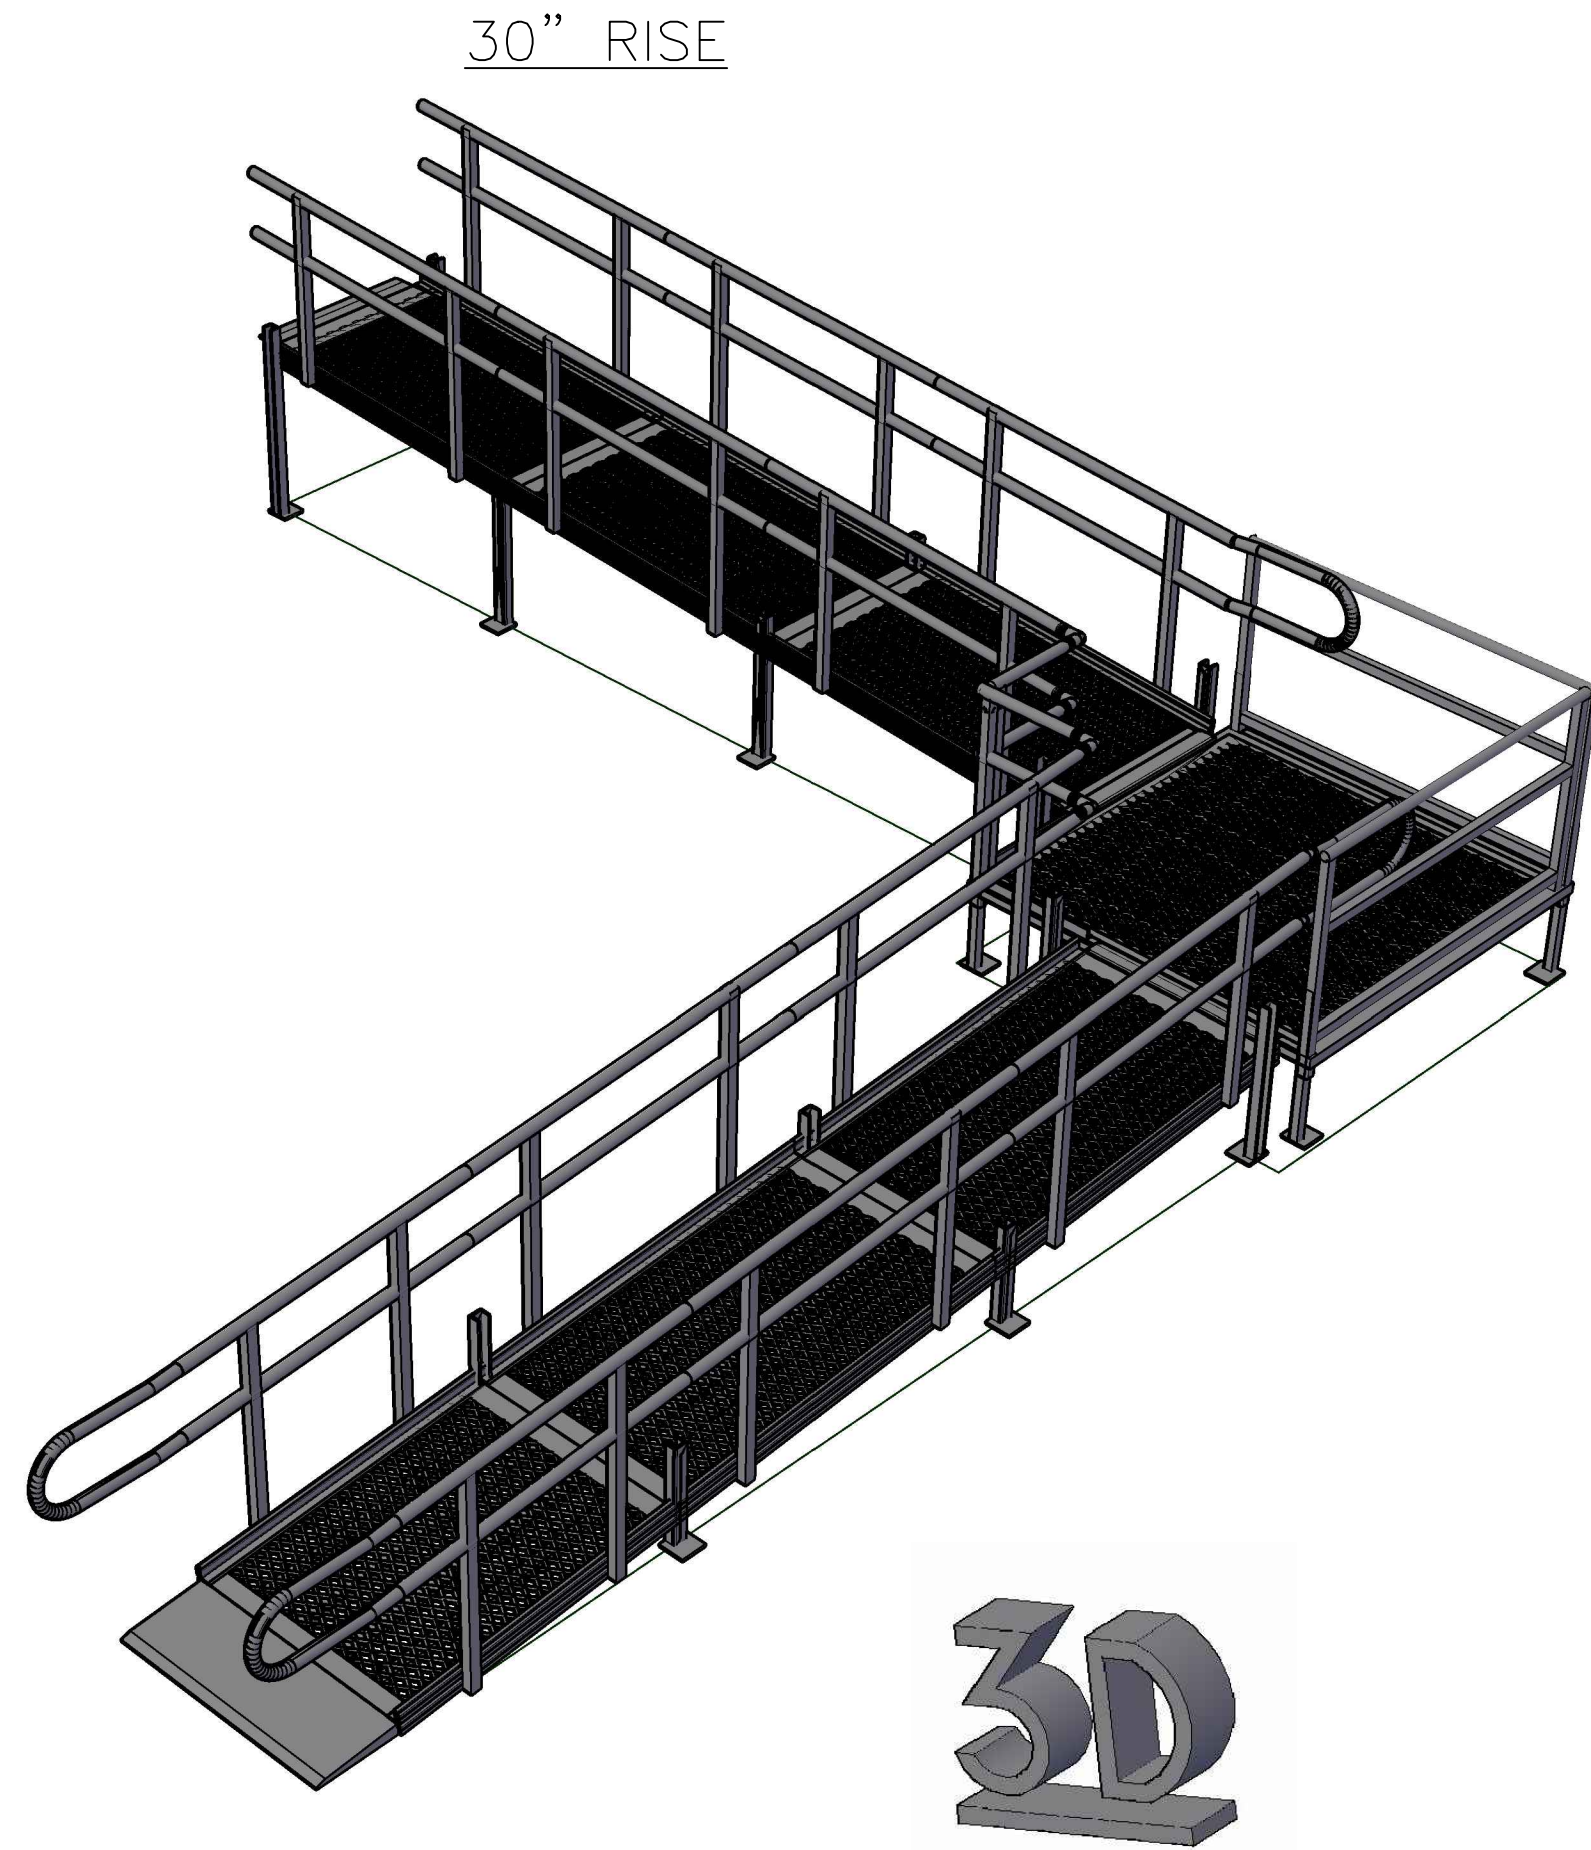
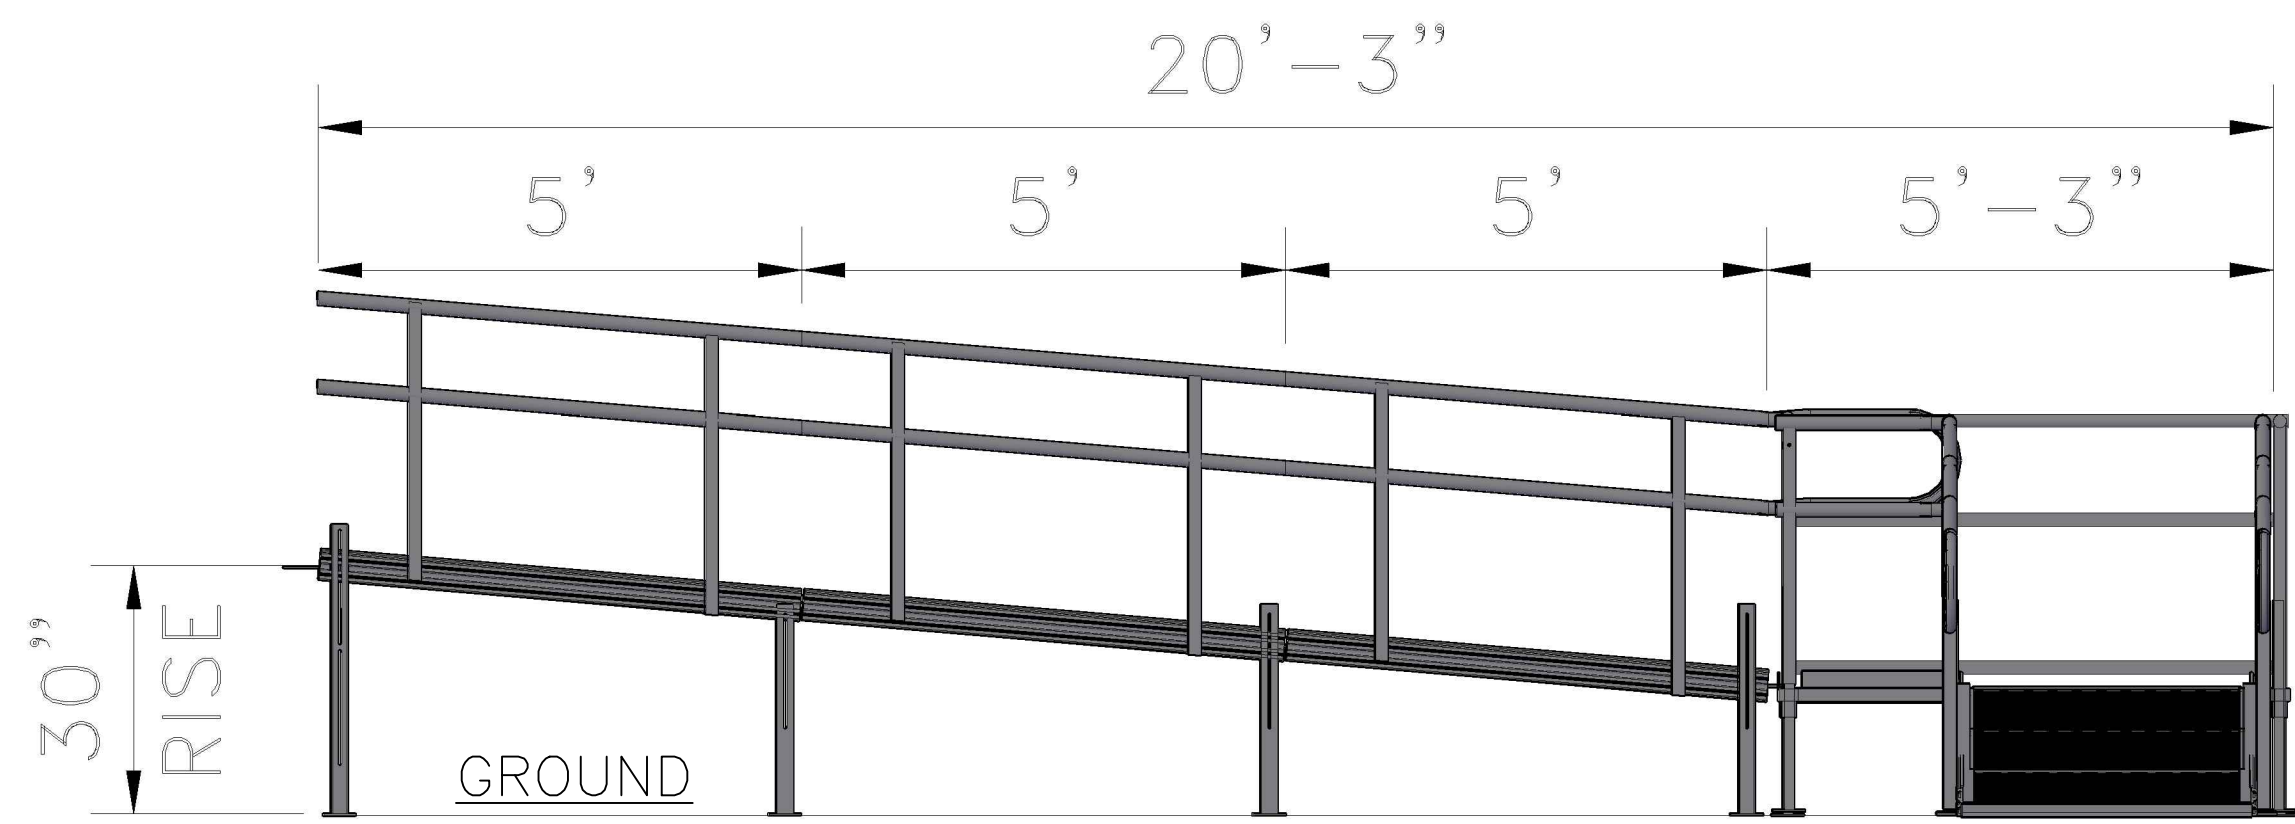
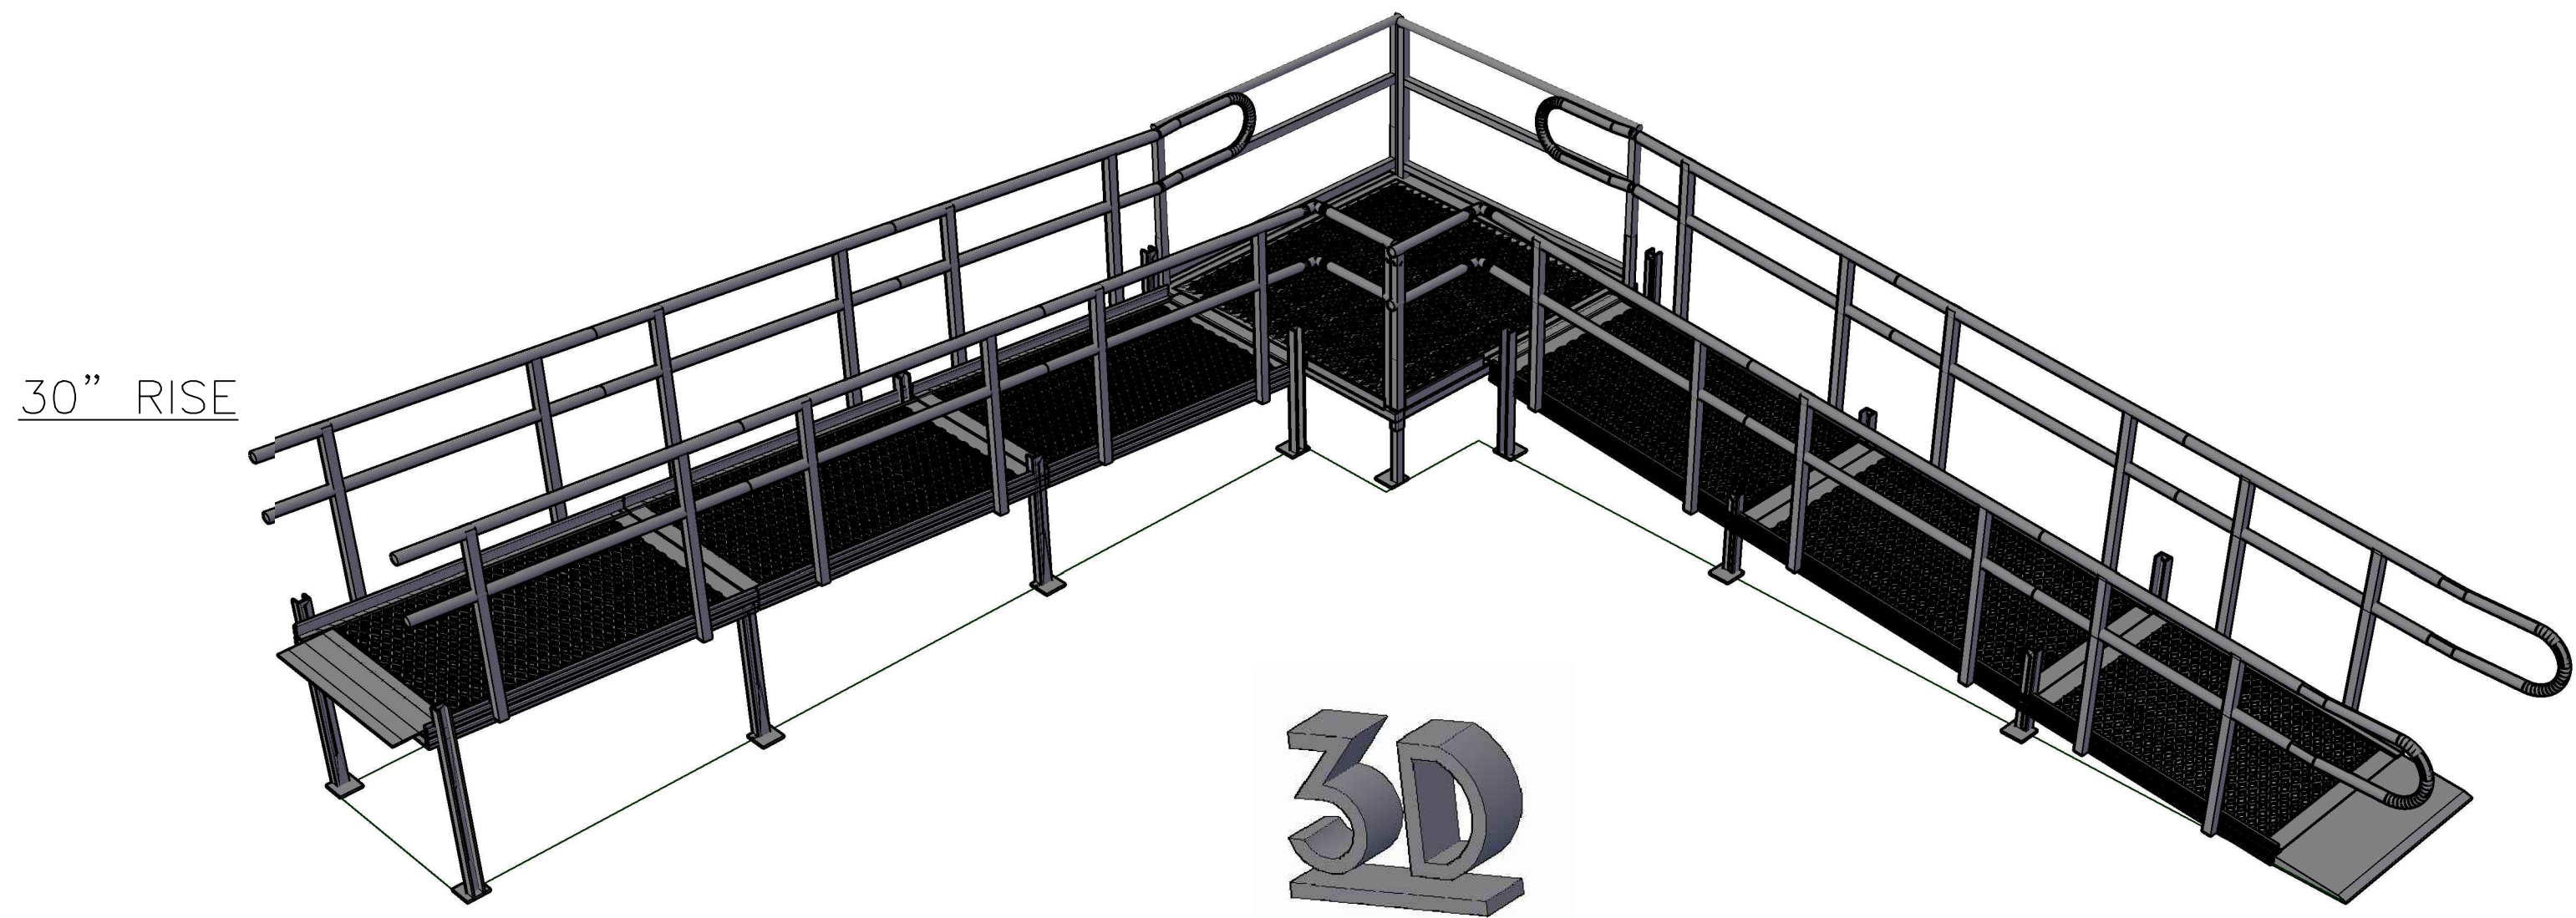


7/30/2020 12:31 PM N:\cod\ESTIMATOR DRAWINGS\WEBSITE XM TURN RAMP 30RISE 30FEET RAMP PLAN AND ELEVATIONS.dwg

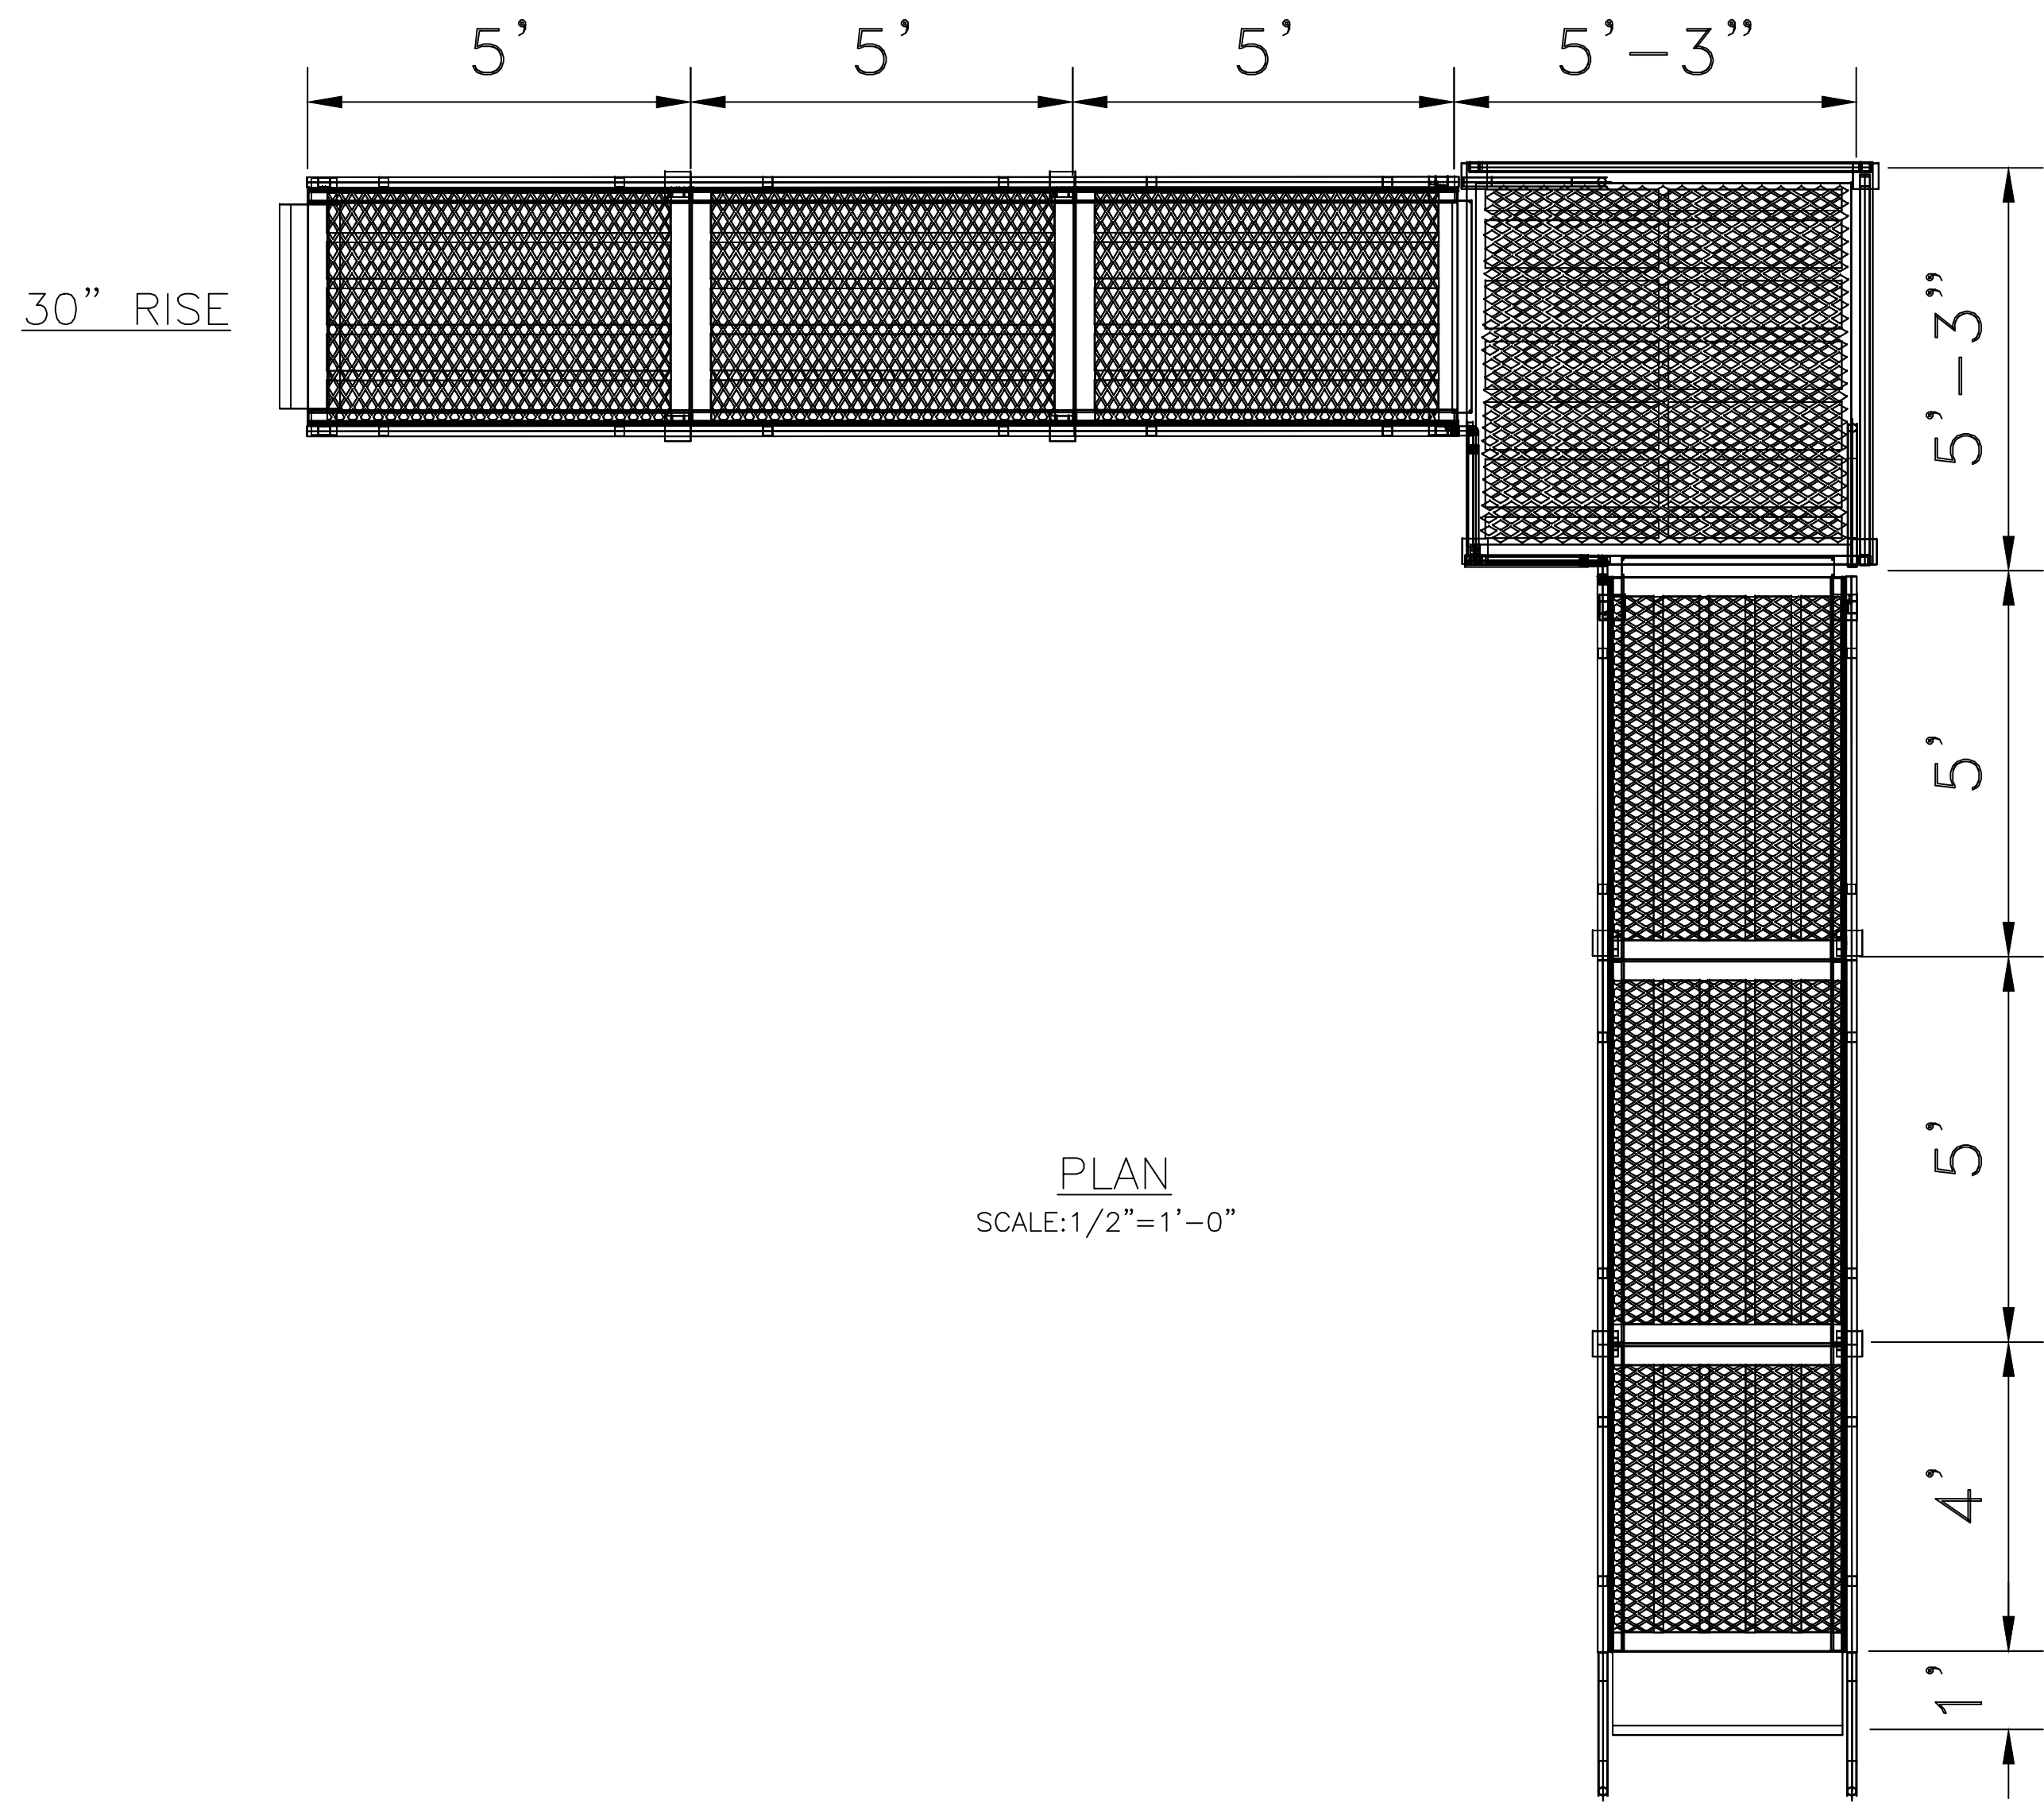

REVISIONS	BY
American Access AMERICAN ACCESS INC. 3150 STAGE POST DRIVE, SUITE 101 BARTLETT, TN 38133 888-790-9269 TOLL FREE 866-734-7267 FAX WWW.AARAMPS.COM	
WEBSITE XM TURN RAMP 30RISE 30FEET RAMP PLAN AND ELEVATIONS	
DRAWN DC	
CHECKED BC	
DATE 7.30.2020	
SCALE	
JOB NO.	
1	
OF 1	SHEETS